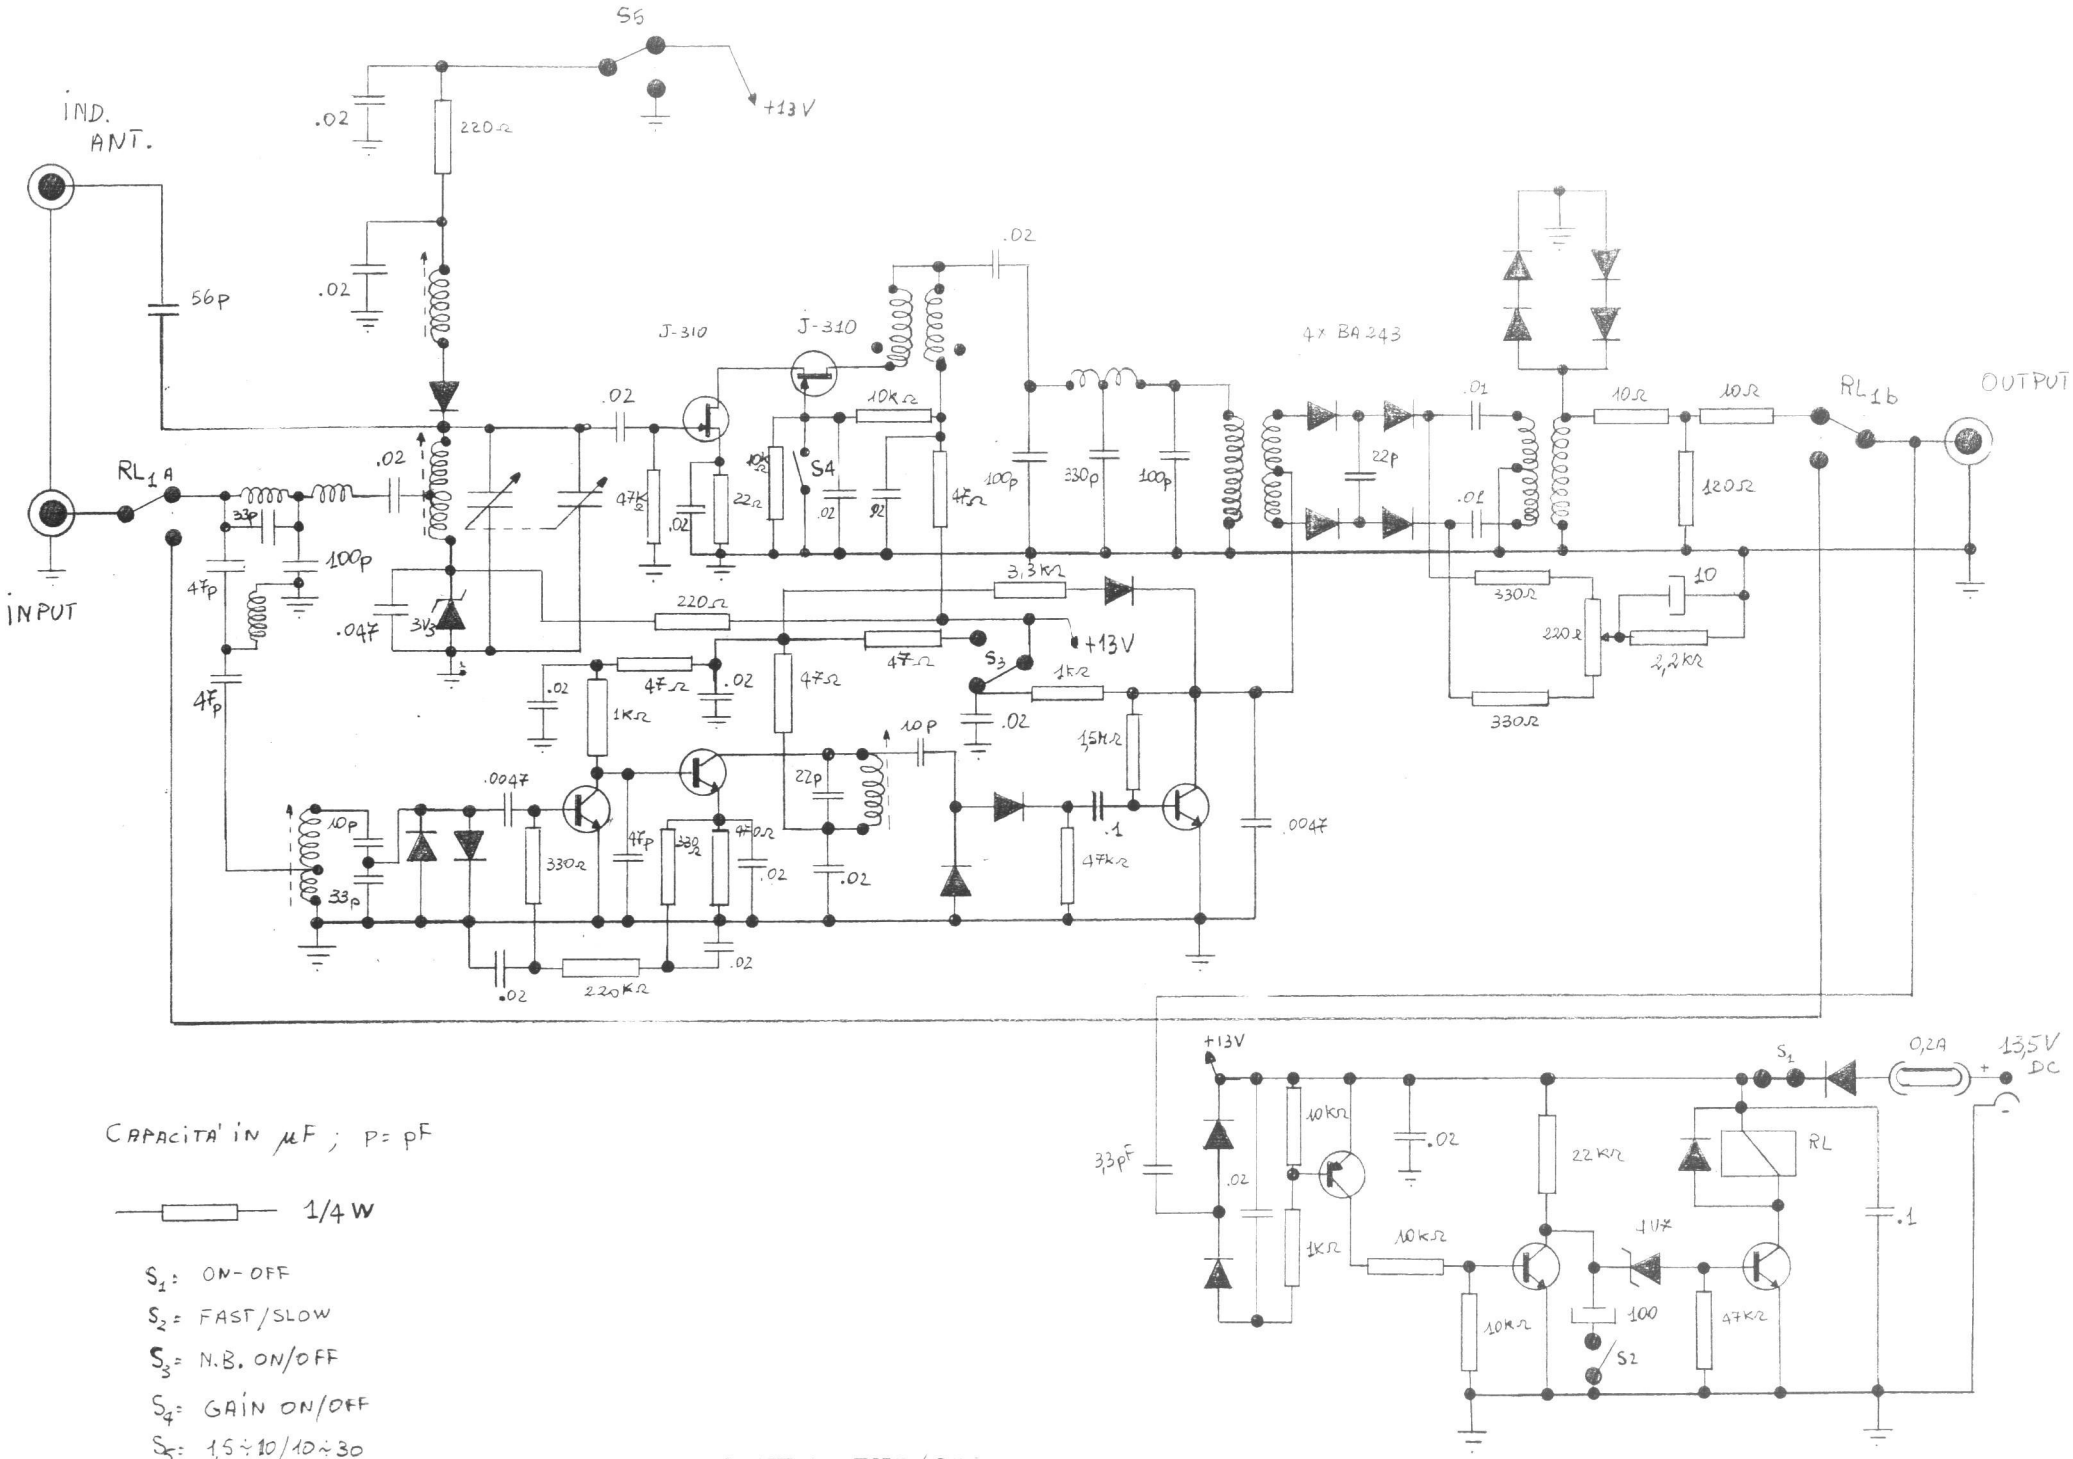

SCHEMA PNB/200